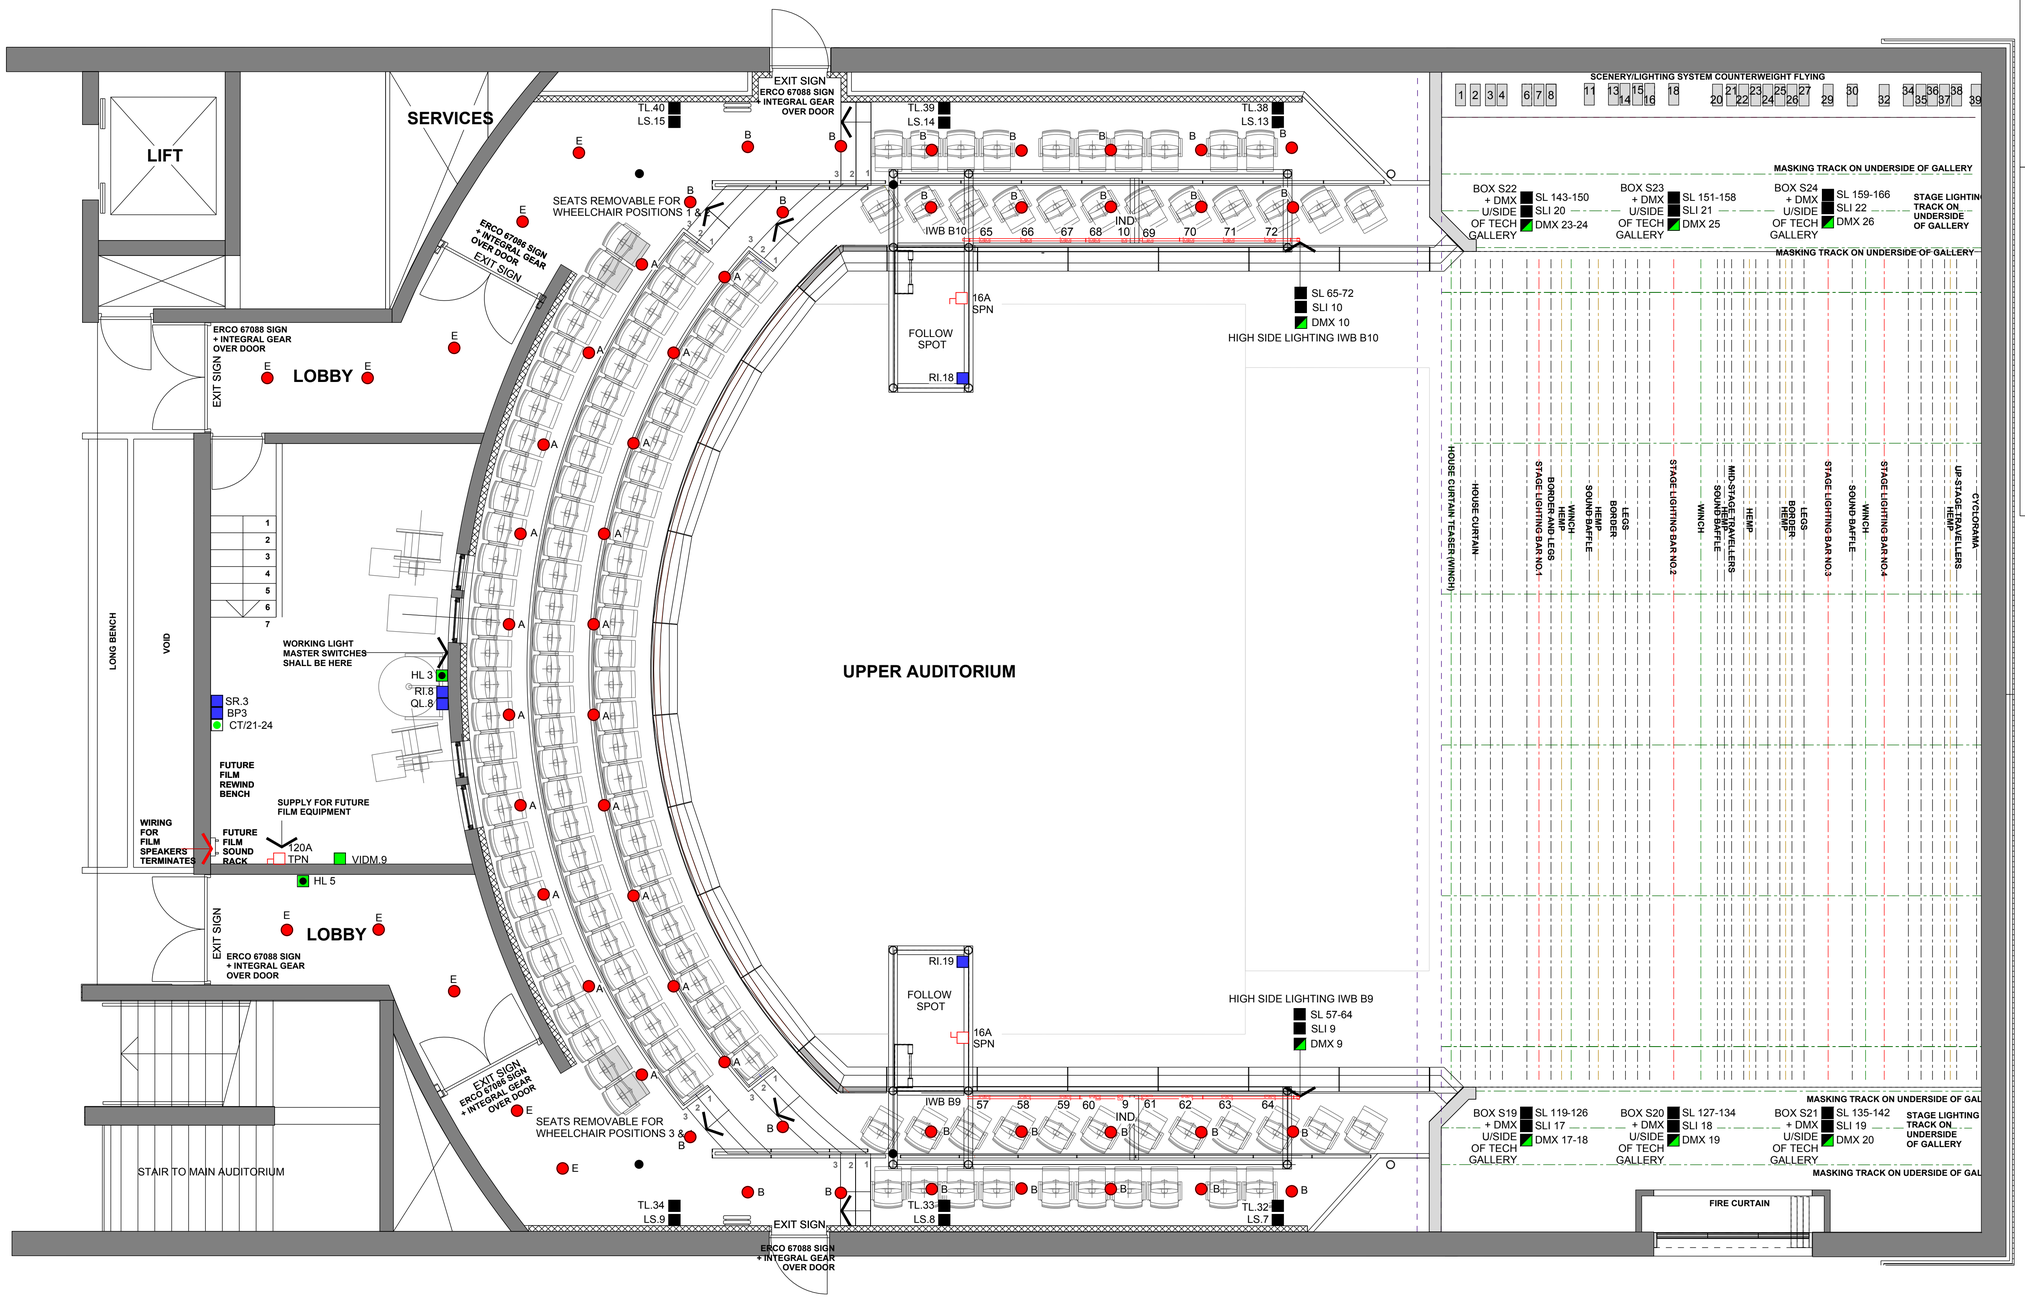

LEGEND

QL	Cue light,
RI	Ring intercom,
BP	Backstage paging, wall speaker
SR	Show relay, wall speaker
TL	Line level line,
VIDM	Video monitor,
LS	Low impedance loudspeaker,
SL	Stage lighting dimmer outlet,
SLI	Stage lighting independent switched outlet,
DMX	DMX 512 data outlet,
CAT5	Cat 5 data,
HL	Houselight control
SPN/ TPN	Power supply

LEGEND

Houselighting dimmer circuit

All luminaires over the balcony are ERCO 89 226, type HL/G 35W, 12V FMW/CG, type HL/E 50W EXN/CG, in total 58 units shown on this level. Dimmer controls HL 3 & HL 5 and houselight dimmers A,B & E are in the Strand Lighting package.

A 20 units
B 28 units
E 10 units

EXIT SIGNS to public routes inside the auditorium
ERCO 67088

REV A: FLYING SYSTEM UPDATED AS PER DIMENSIONS RECEIVED FROM EWAN CRALLAN

ACTCONSULTANT**SERVICES**
The Old Wood Mill
Church Lane, Madingley,
Cambridge, CB3 8AF
Tel: 44 (0)1954 210766 Fax: 44 (0)1954 211466 www.actconsultantservices.co.uk

CAD FILE: S:\PC4 Documents Prior to Upgrade on 22-06-05\My Documents\Tally Ho\ACT Technical Information\RFI Files 12.04.16\002 REV A Balcony level.MAN

STATUS: TECHNICAL INFORMATION

SCALE: 1:50 WHEN PRINTED AT A1 SIZE, OR AS STATED.

DATE: 05.12.07

PROJECT: TALLY HO ARTS CENTRE

SUBJECT: MAIN THEATRE PLAN AT BALCONY LEVEL

DRAWING NO: 002 REV A